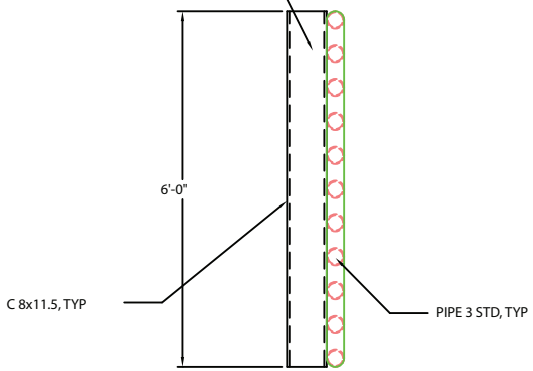

END/ELEVATION VIEW

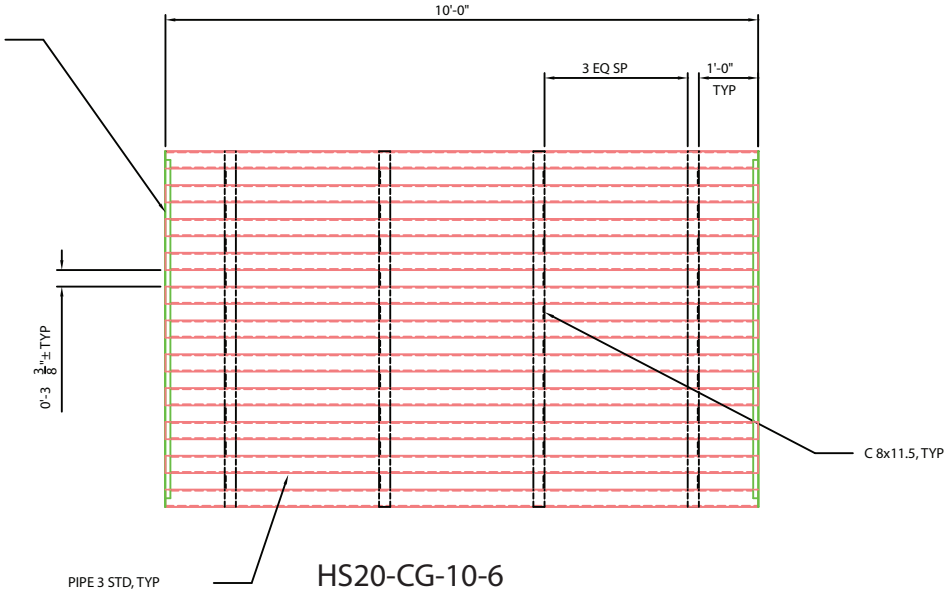

HS20-CG-10-6

PLAN -6'x10' W/O SKIRT

SCALE: 1/2" = 1'-0"

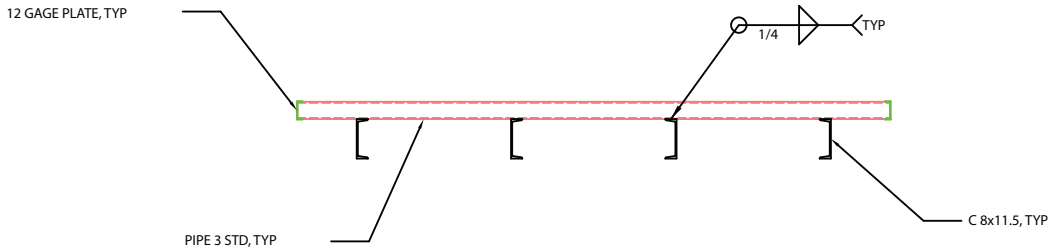

SIDE/ELEVATION VIEW

NOTES:

1. LOAD CAPACITY : HS20-44 (16,000 LB WHEEL)
2. ALL PLATE AND CHANNEL : A-36 (FY=36 KSI)
3. ALL PIPE : A-53 TYPE E, GRADE B (FY=35 KSI)
4. WELDING ELECTRODE E70XX

DRAWN BY: [illegible]
CHECKED BY: [illegible]
DATE PLOTTED: [illegible]
REVISIONS:

ISSUED FOR REVIEW

BARN WORLD
(720) 238-2190
11757 W. Ken Caryl Ave., F129
Littleton Colorado 80127 USA

CATTLE GUARD ASSEMBLY
FOR BARNWORLD.COM
COLORADO
(303) 952-0830

SHEET NO.
S-1A

ISSUE DATE: 11-12-07
PROJECT NO: 2007-[illegible]