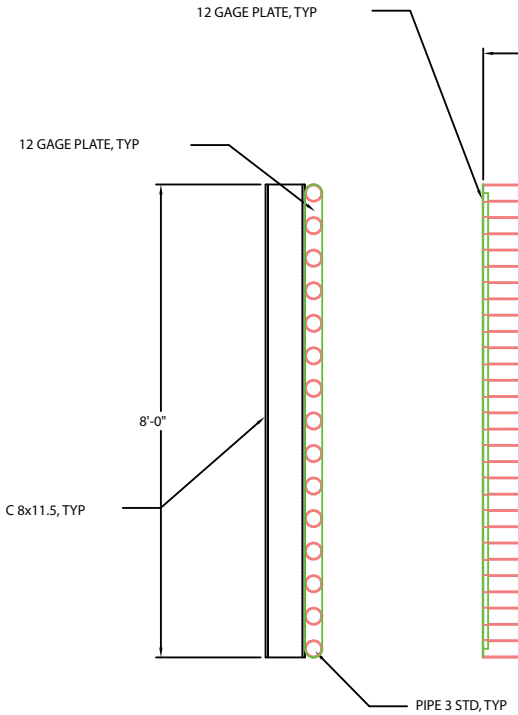

END/ELEVATION VIEW

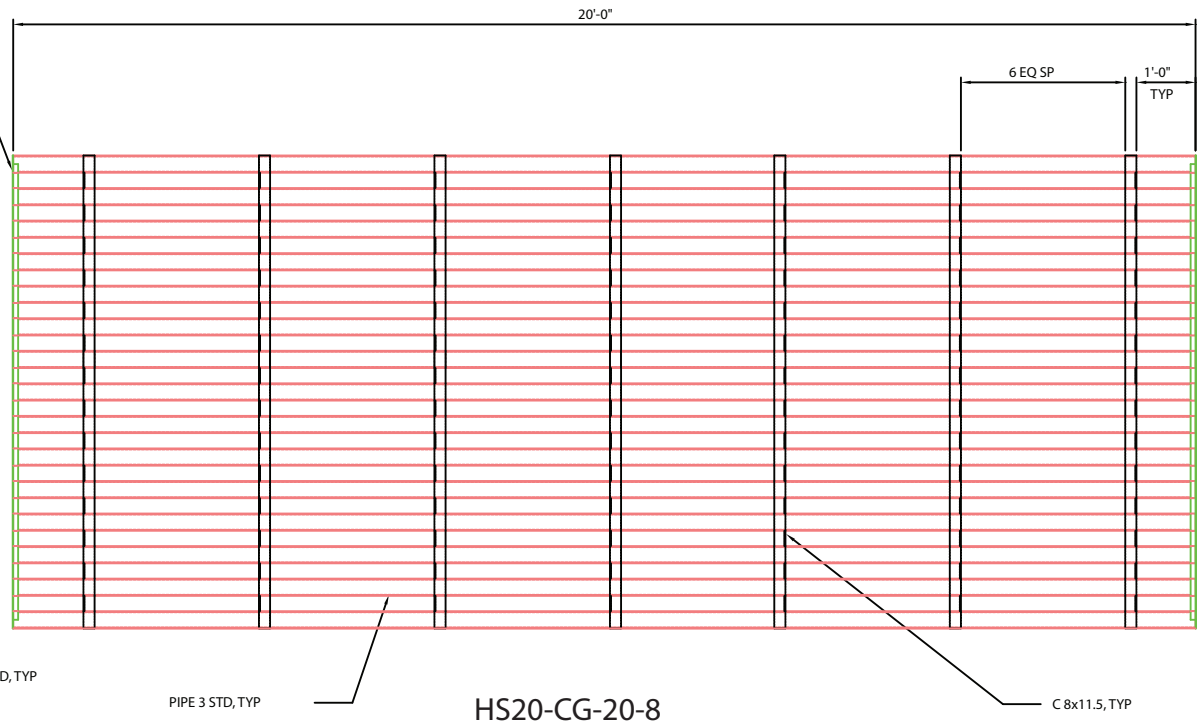

HS20-CG-20-8

PLAN -8'x20' W/O SKIRT

SCALE: 1/2" = 1'-0"

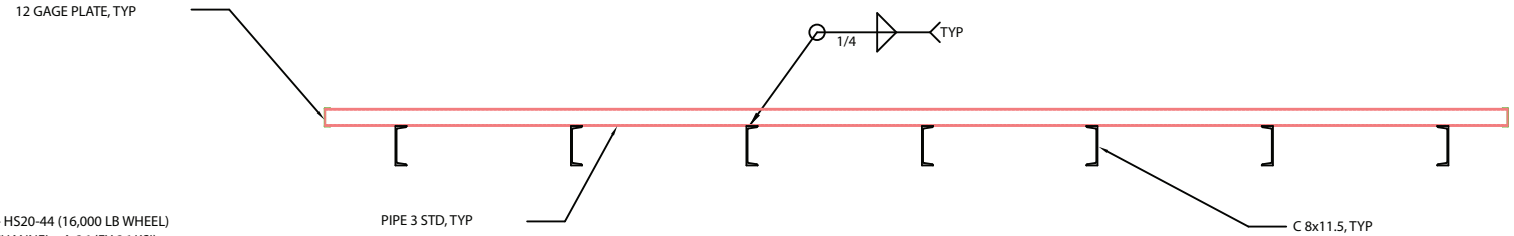

SIDE/ELEVATION VIEW

NOTES:

1. LOAD CAPACITY - HS20-44 (16,000 LB WHEEL)
2. ALL PLATE AND CHANNEL - A-36 (FY-36 KSI)
3. ALL PIPE - A-53 GRADE B (FY=35 KSI)
4. WELDING ELECTRODE E70XX

DRAWN BY
CHECKED BY
DATE PLOTTED
REVISIONS
ISSUED FOR REVIEW

(720) 238-2190
11757 W. Ken Caryl Ave., F129
Littleton Colorado 80127 USA
BARN WORLD

CATTLE GUARD ASSEMBLY
FOR BARNWORLD.COM
COLORADO
303-952-0830

SHEET NO.
S-7A

ISSUE DATE 11-12-07
PROJECT NO. 2007-28